



TORNATECH

© Tornatech, Inc. Not for construction.
Subject to change without notice.

BY DD/MM/YY

DRAWN BY ACD 26/11/25

FINAL APPROVAL FC 26/11/25

JOCKEY PUMP CONTROLLER

MODEL: JPLTB

BUILT TO THE LATEST EDITION OF THE UL 508A




THIRD ANGLE
PROJECTION


DRAWING NUMBER
JPLTB-DI001/E

DWG REV. 0


SHEET 1 OF 1

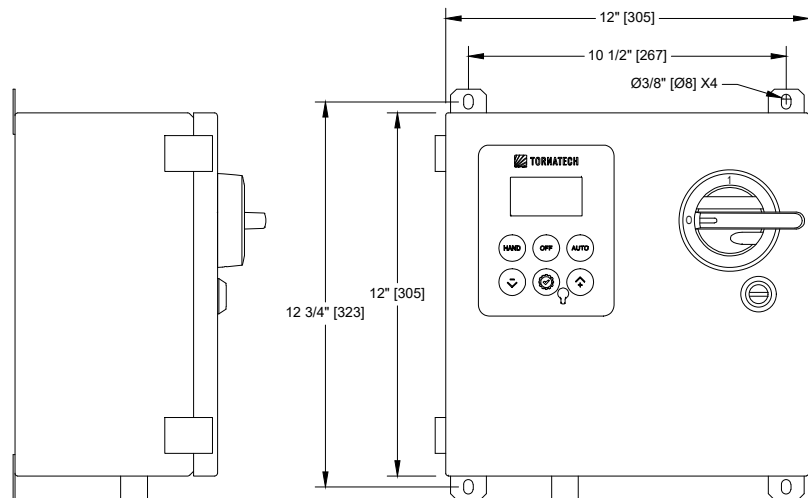

--- Sensing Line Connection 1/2 " M.NPT

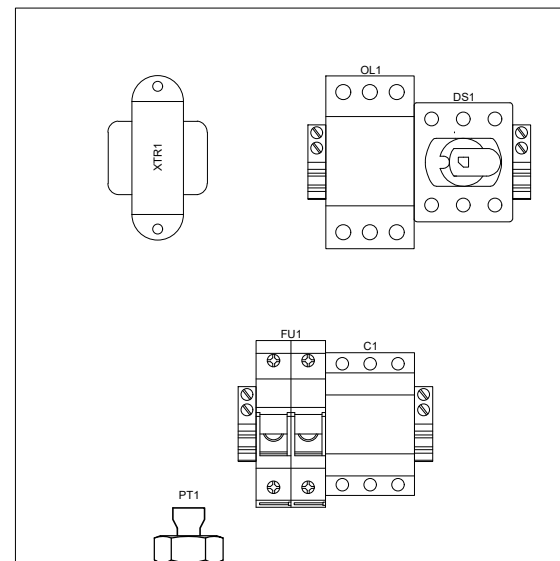

Standard Internal Layout

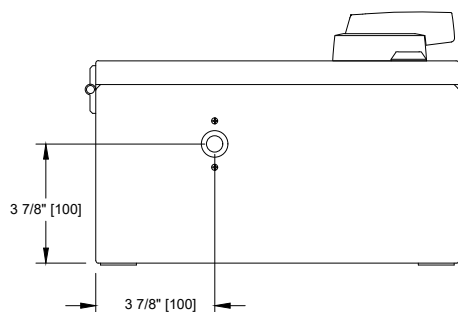

Voltage / Power Table

Voltage	Max HP
1 Phase	
110 - 120	2
200 - 208	5
220 - 240	5
3 Phases	
200 - 208	7.5
220 - 240	10
380 - 400 - 415	15
440 - 480	20
600	25

Voltage / Power Table

Voltage	Max KW
1 Phase	
110 - 120	1.1
200 - 208	3
220 - 240	3
3 Phases	
200 - 208	5.5
220 - 240	7.5
380 - 400 - 415	15
440 - 480	18.5
600	22

Notes:

- Standard: Type 2 (IP55)
- Standard Paint: Textured Red RAL 3002.
- All Dimensions are in Inches [Millimeters]
- Use Watertight Conduit and Connector Only.
- Protect Equipment Against Drilling Chips.
- Door Swing Equal to Door Width

Drawing for information only.

Manufacturer reserves the right to modify this drawing without notice.

Contact manufacturer for "As Built" drawing.

*Dimensions may change depending on option required. Consult Factory for exact dimensions.